Drawing Legend

- EXISTING UTILITY POLE
- EXISTING GUY WIRE
- EXISTING SANITARY SEWER — Sa
- EXISTING SANITARY MANHOLE
- EXISTING SANITARY CO
- EXISTING STORM SEWER — St
- EXISTING STORM MANHOLE
- EXISTING STORM INLETS
- EXISTING WATERLINE — W
- EXISTING HYDRANT
- EXISTING WATER CURB BOX
- EXISTING WATER VALVE
- EXISTING WATER METER
- EXISTING WELL
- EXISTING GASLINE — G
- EXISTING GAS VALVE
- EXISTING GAS CURB BOX
- EXISTING GAS METER
- EXISTING UNDERGROUND ELECTRIC — E
- EXISTING UNDERGROUND TELEPHONE — T
- EXISTING MAILBOX
- EXISTING LIGHTPOLE
- EXISTING SIGN
- EXISTING MONUMENT
- EXISTING IRON PIN
- EXISTING PROPERTY LINE
- EXISTING 1' CONTOUR
- EXISTING 10' CONTOUR — 1000
- EXISTING FENCE LINE
- EXISTING HEDGE ROW
- EXISTING DECIDUOUS TREE
- EXISTING EVERGREEN TREE
- EXISTING BUILDING — 2 Sty Brick #555
- FORCE MAIN SEWER EQUIPMENT MAHHOLE — A
- GRAVITY SEWER MANHOLE IDENTIFICATION — 1
- PROPOSED SANITARY SEWER
- PROPOSED FORCEMAIN
- PROPOSED SANITARY MANHOLE
- PROPOSED SANITARY CLEAN OUT / OBSERVATION PORT
- PROPOSED LIMIT OF DISTURBANCE
- SOIL IDENTIFICATION SYMBOL — Vb
- SOIL BOUNDARY LINE
- FILTER FABRIC FENCE — FF-18
- SUPER SILT FENCE — SS-36
- WATER BAR — WB
- COMPOST SOCK — CS-12
- INLET FILTER BAG — IFB
- WETLANDS
- EXISTING WATERCOURSE — Stream

NOTE:
ITEMS IDENTIFIED WITH UPPER CASE TEXT ARE PROPOSED.
Items Identified with Mixed Case Text are Existing.

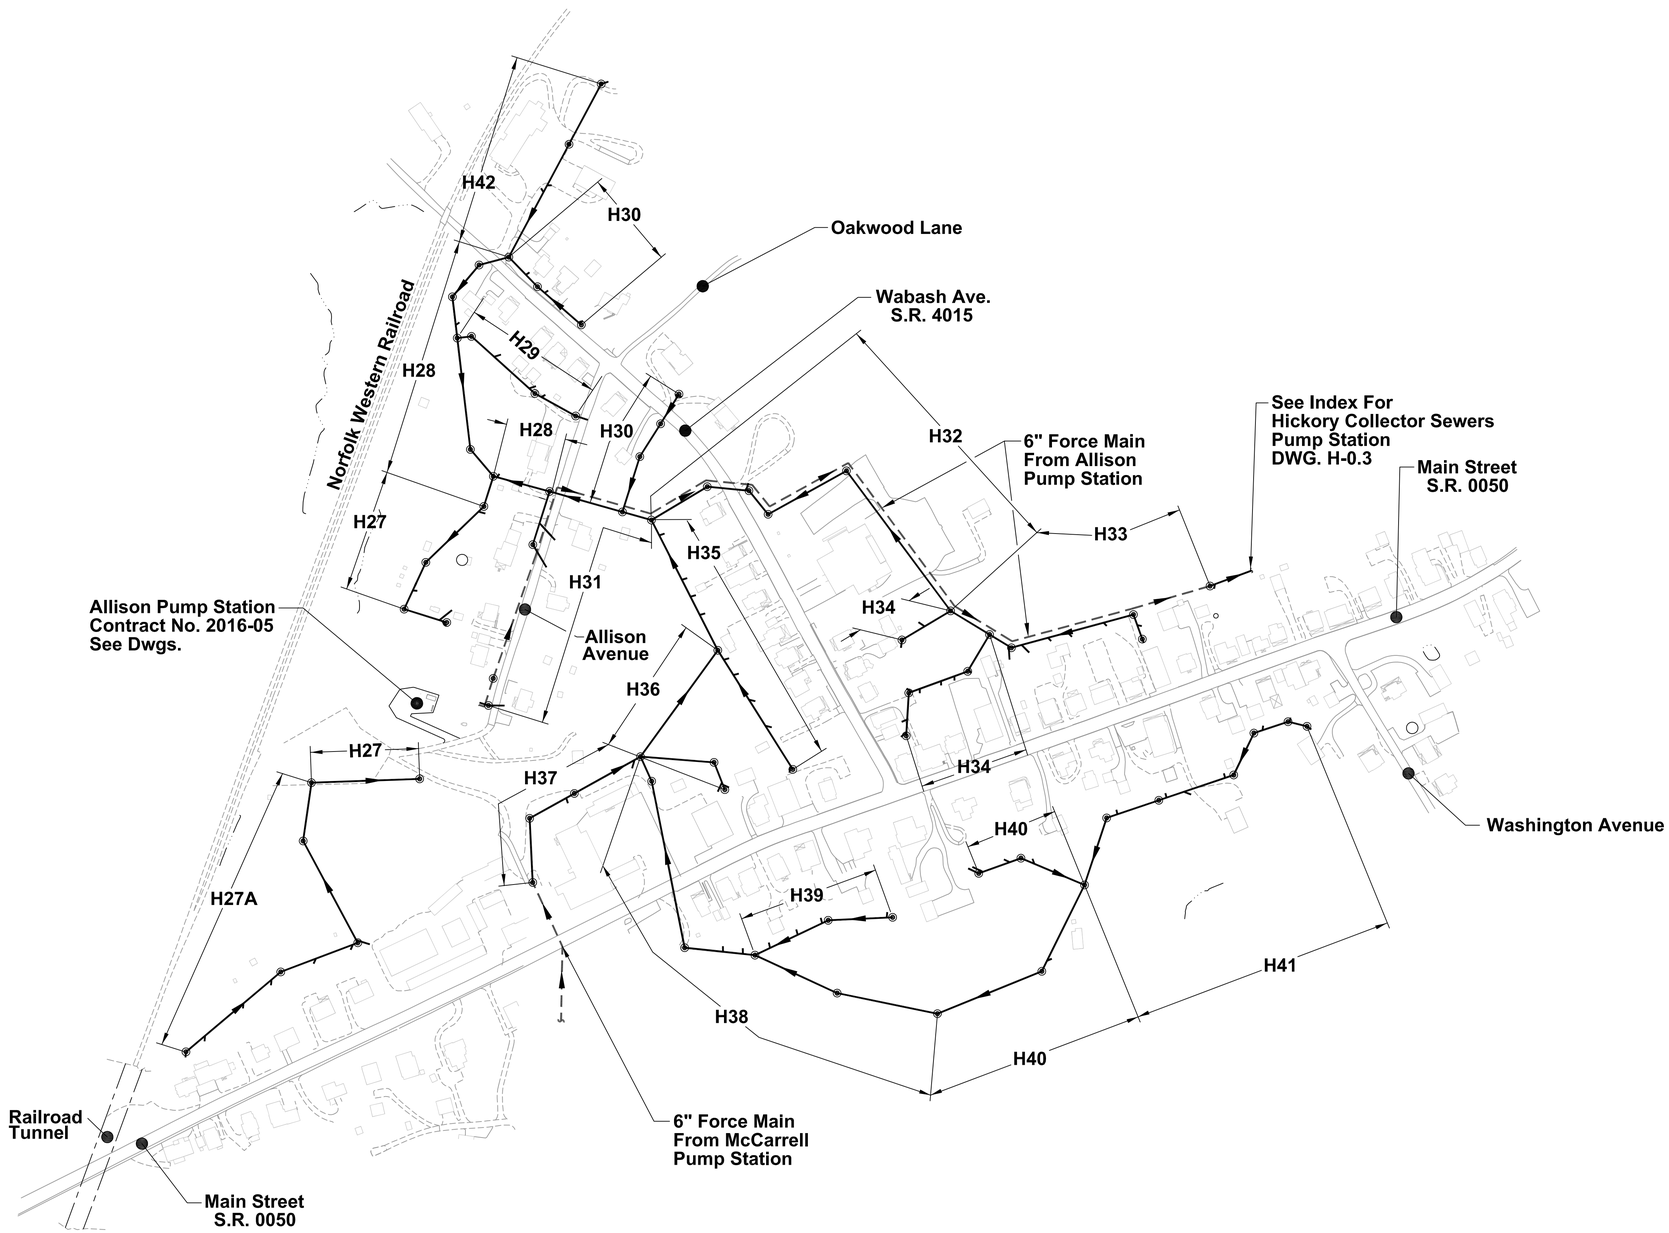

HICKORY AREA ALLISON PUMP STATION COLLECTOR SEWERS INDEX MAP
SCALE: NTS

PRELIMINARY

Date	Revisions

Date	Revisions

5173 Campbells Run Road
Pittsburgh, PA 15205
Phone: 412.490.4000
Fax: 412.494.0426
info@klhengineers.com

KLH ENGINEERS, INC

MOUNT PLEASANT TOWNSHIP MUNICIPAL AUTHORITY
WASHINGTON COUNTY, PENNSYLVANIA
CONTRACT NUMBER 2016-03
HICKORY AREA ALLISON PUMP STATION COLLECTOR SEWERS
INDEX MAP

Scale:	As Shown
Date:	OCTOBER 2015
Drawn By:	MKE
Checked By:	HOF
Approved By:	SHG

Order No. 495-07

Drawing No. H-0.2

Sheet No. XX of XX