GENERAL NOTE:

1. ITEMS IDENTIFIED WITH UPPER CASE TEXT ARE PROPOSED.
Items Identified with Mixed Case Text are Existing.

Drawing Legend

- EXISTING UTILITY POLE
- EXISTING GUY WIRE
- EXISTING SANITARY SEWER
- EXISTING SANITARY MANHOLE
- EXISTING SANITARY CO
- EXISTING STORM SEWER
- EXISTING STORM MANHOLE
- EXISTING STORM INLETS
- EXISTING WATERLINE
- EXISTING HYDRANT
- EXISTING WATER CURB BOX
- EXISTING WATER VALVE
- EXISTING WATER METER
- EXISTING WELL
- EXISTING GASLINE
- EXISTING GAS VALVE
- EXISTING GAS CURB BOX
- EXISTING GAS METER
- EXISTING UNDERGROUND ELECTRIC
- EXISTING UNDERGROUND TELEPHONE
- EXISTING MAILBOX
- EXISTING LIGHTPOLE
- EXISTING SIGN
- EXISTING MONUMENT
- EXISTING IRON PIN
- EXISTING PROPERTY LINE
- EXISTING 1' CONTOUR
- EXISTING 10' CONTOUR (1000)
- EXISTING FENCE LINE
- EXISTING HEDGE ROW
- EXISTING DECIDUOUS TREE
- EXISTING EVERGREEN TREE
- EXISTING BUILDING (2 Sty Brick #555)
- FORCE MAIN SEWER EQUIPMENT MAHHOLE (A)
- GRAVITY SEWER MANHOLE IDENTIFICATION (1)
- PROPOSED SANITARY SEWER
- PROPOSED FORCEMAIN
- PROPOSED SANITARY MANHOLE
- PROPOSED SANITARY CLEAN OUT / OBSERVATION PORT
- PROPOSED LIMIT OF DISTURBANCE
- SOIL IDENTIFICATION SYMBOL (Vb)
- SOIL BOUNDARY LINE
- FILTER FABRIC FENCE (FF-18)
- SUPER SILT FENCE (SS-36)
- WATER BAR (WB)
- COMPOST SOCK (CS-12)
- INLET FILTER BAG (IFB)
- WETLANDS
- EXISTING WATERCOURSE (Stream)

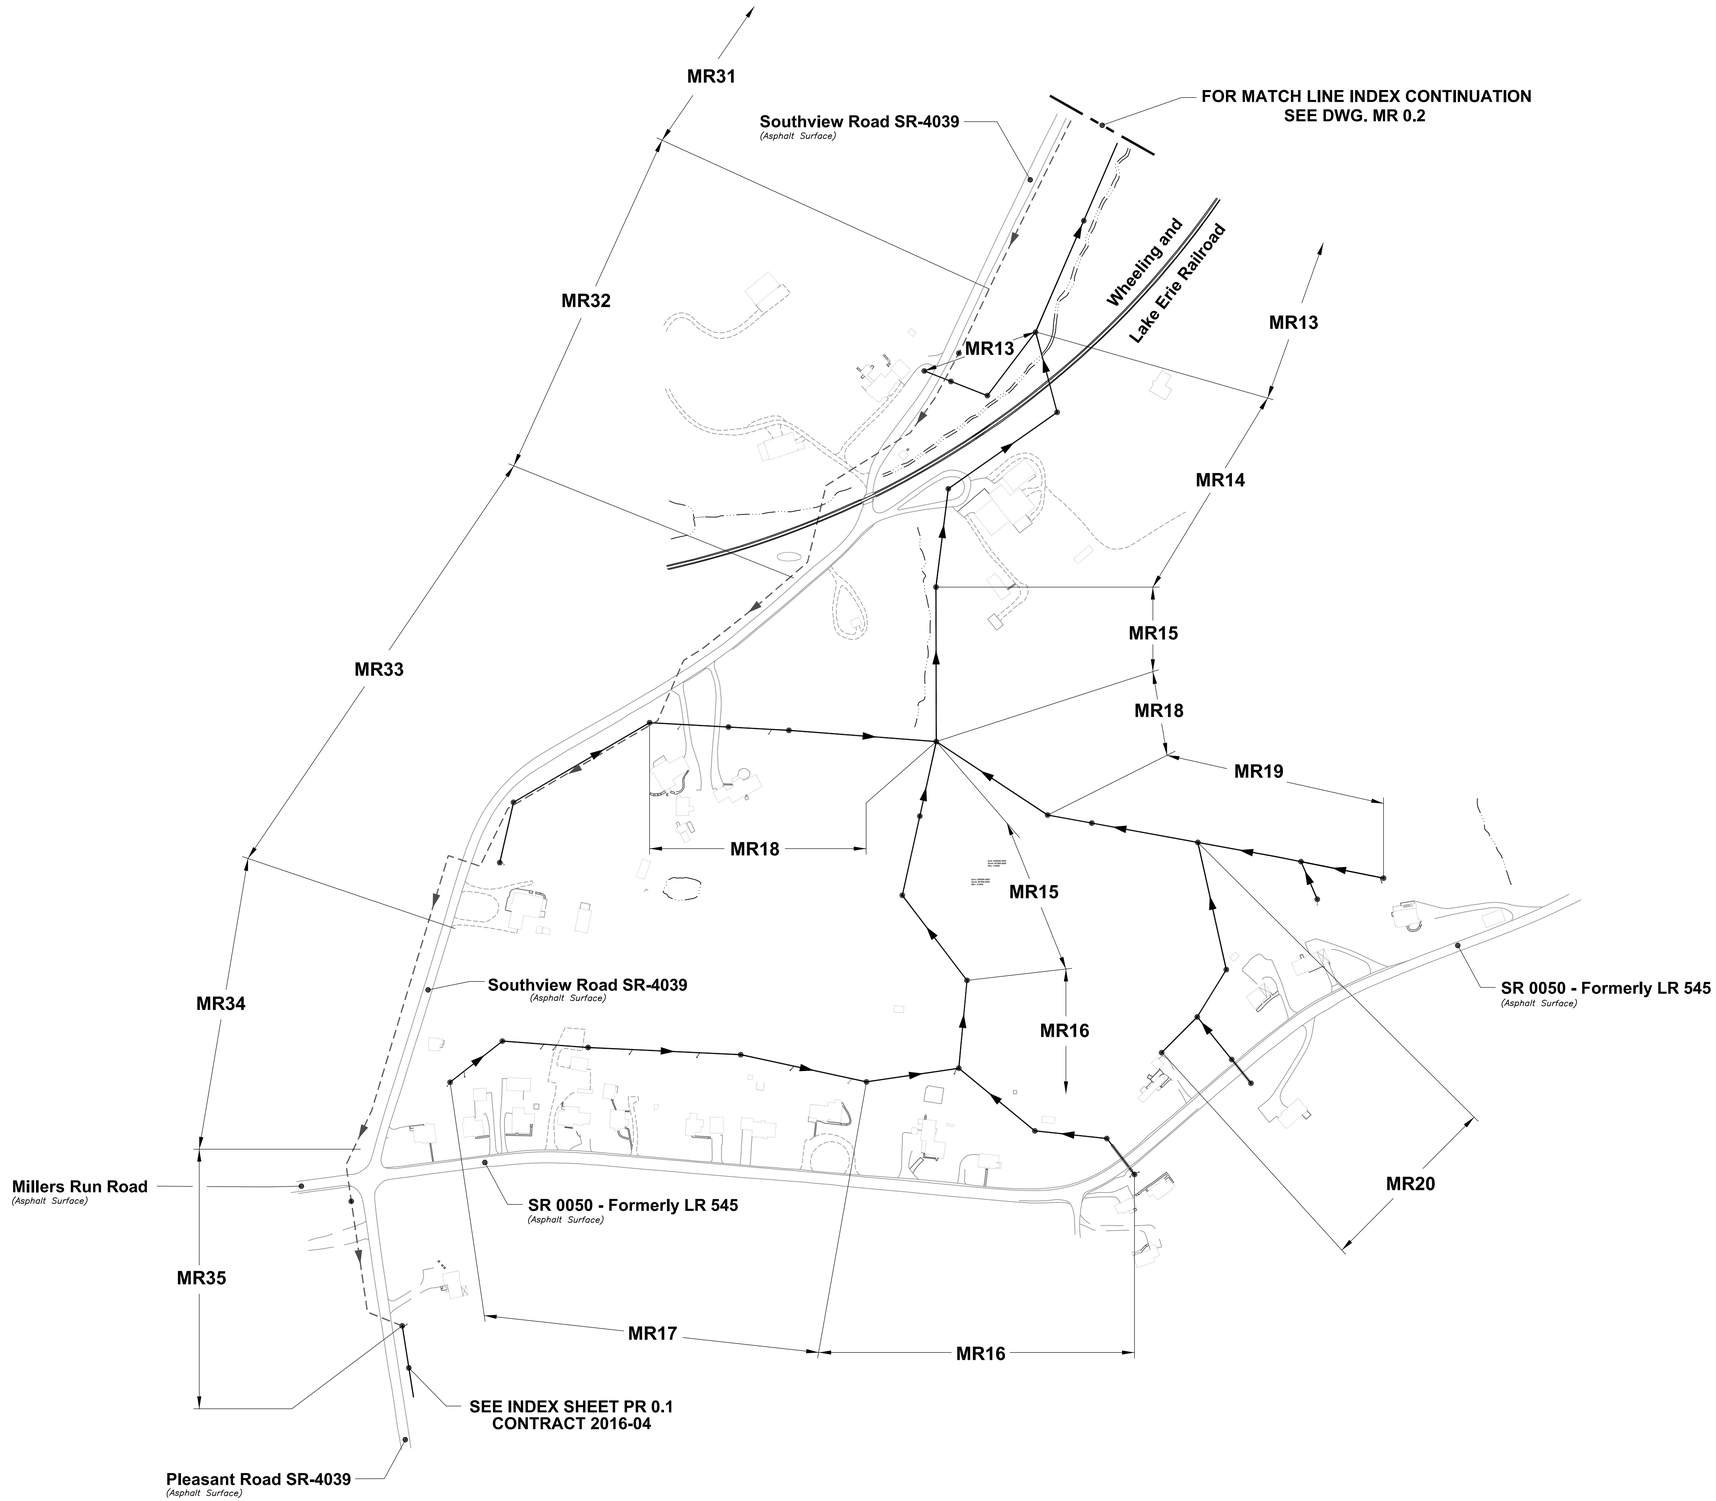

MILLERS RUN AREA INDEX MAP 1 OF 3

SCALE: 1"=150'

PRELIMINARY

Revisions	Date	Revisions	Date

5173 Campbells Run Road
Pittsburgh, PA 15205
Phone: 412.490.0010
Fax: 412.494.0426
info@klhengineers.com

KLH ENGINEERS, INC

MOUNT PLEASANT TOWNSHIP MUNICIPAL AUTHORITY
WASHINGTON COUNTY, PENNSYLVANIA
CONTRACT NUMBER 2016-04
MILLERS RUN AREA SANITARY SEWERS
INDEX MAP

Scale:	As Shown
Date:	OCTOBER 2015
Drawn By:	MKE
Checked By:	HOF
Approved By:	SHG

Order No. 495-07

Drawing No. MR 0.1

Sheet No. XX of XX