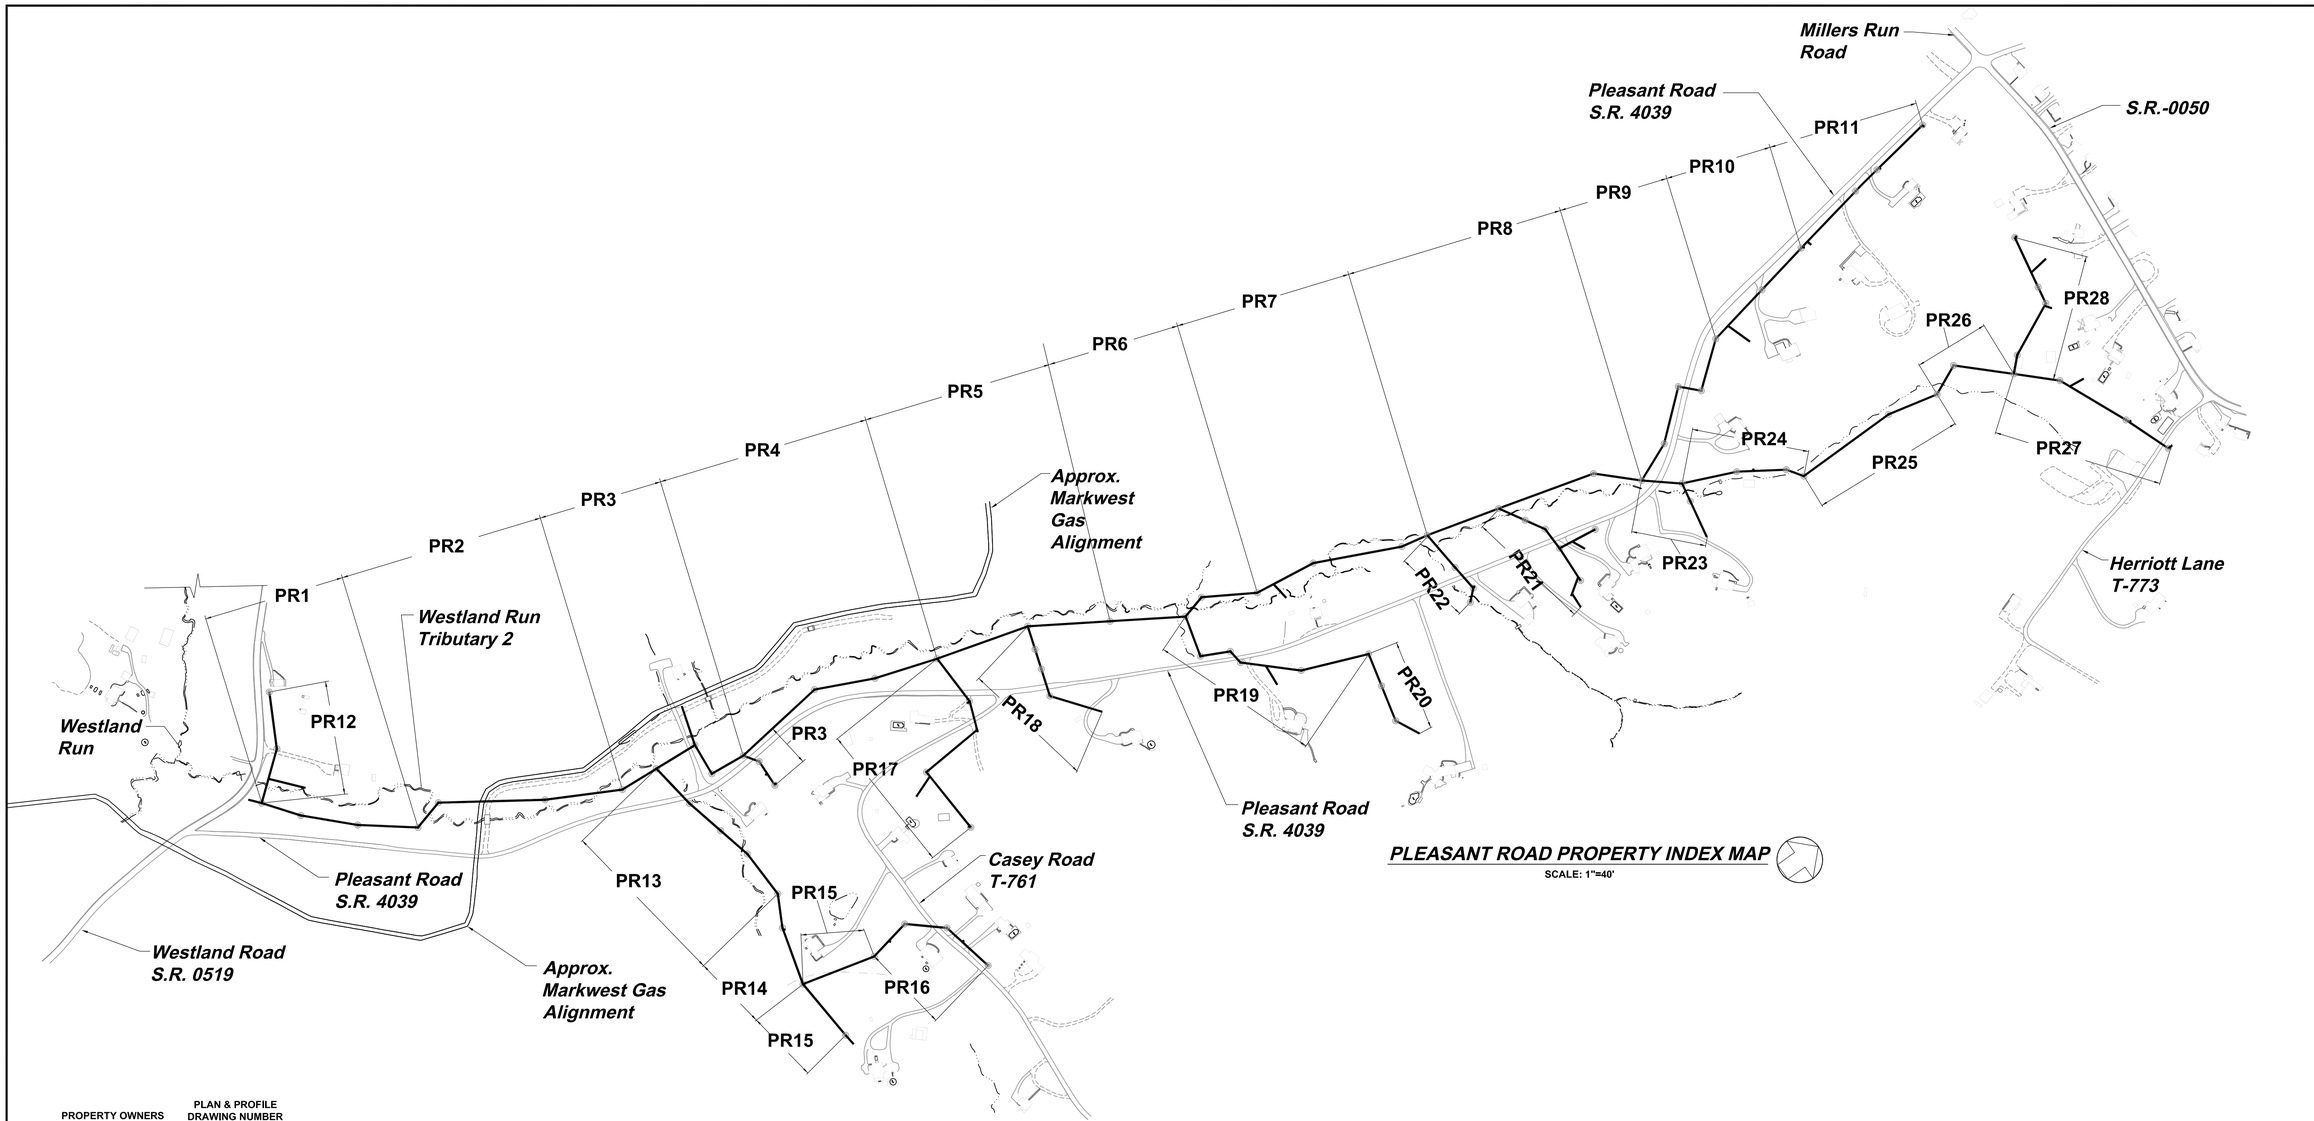

PLEASANT ROAD PROPERTY INDEX MAP

SCALE: 1"=40'

PROPERTY OWNERS	PLAN & PROFILE DRAWING NUMBER
N/F The Marian B. Cummins 2011 Irrevocable Trust Agreement Inst # 201120973 Tax Parcel# 460-011-00-00-0020	PR1 PR2 PR3
↕	PR4 PR5
N/F The Marian B. Cummins 2011 Irrevocable Trust Agreement Inst # 201120973 Tax Parcel# 460-011-00-00-0020	PR17 PR18
N/F Scott J. Hutton & Denise M. Hutton Inst #200140169 Tax Parcel# 460-011-00-00-0017	PR1
N/F Clyde Shaffer Jr. Inst #200139918 Tax Parcel# 460-011-00-00-0018-01	PR1 PR12
N/F Anthony M. Folino DBV 2538 Pg. 199 Tax Parcel# 460-011-00-00-0020-01	PR3 PR4
N/F Richard T. Minutello & Robin Gordin-Minutello DBV 2540 Pg. 1 Tax Parcel# 460-011-00-00-0020-02	PR3 PR4
N/F Richard T. Minutello & Robin Gordin-Minutello DBV 2540 Pg. 1 Tax Parcel# 460-011-00-00-0020-02	PR13 PR14
N/F George R. Furda & Patricia Ann Furda DBV 1360 Pg. 276 Tax Parcel# 460-011-00-00-0019	PR4 PR17
N/F The Marian B. Cummins 2011 Irrevocable Trust Agreement Inst # 201120975 Tax Parcel# 460-011-00-00-0032-00	PR5 PR6 PR7
↕	PR8 PR9 PR10
↕	PR11 PR13 PR17
↕	PR18 PR19 PR20
↕	PR21 PR22 PR23
N/F The Marian B. Cummins 2011 Irrevocable Trust Agreement Inst # 201120975 Tax Parcel# 460-011-00-00-0032-00	PR24
N/F Kenneth G. Waldo Inst # 200727040 Tax Parcel# 460-0013-00-00-0032-20	PR9
N/F Clair F. & Barbara A. Buck DBV 2248 Pg.309 Tax Parcel# 460-0013-00-00-0032-14	PR9 PR10
N/F Clair F. & Barbara A. Buck DBV 2248 Pg.309 Tax Parcel# 460-0013-00-00-0032-14	PR23 PR24 PR25
N/F John E. Filippi & Diane Domoracki DBV 2215 Pg. 374 Tax Parcel# 460-0013-00-00-0032-11	PR9 PR10
N/F John E. Filippi & Diane Domoracki DBV 2215 Pg. 374 Tax Parcel# 460-0013-00-00-0032-11	PR25 PR26
N/F Thomas C. Kotyk Inst # 201412893 Tax Parcel# 460-0013-00-00-0032-12	PR11 PR25
N/F Thomas C. Kotyk Inst # 201412893 Tax Parcel# 460-0013-00-00-0032-12	PR26 PR27 PR28
N/F John E. Reihan Inst # 200609407 Tax Parcel# 460-0013-00-00-0032-08	PR11
N/F Warren W. & Lynn Clark DBV 2293 Pg. 37 Tax Parcel# 460-0013-00-00-0032-16	PR11
N/F Clyde Shaffer & Margaret E. Shaffer DBV 1954 Pg. 320 Tax Parcel# 460-011-00-00-0016	PR12
N/F Clyde Shaffer & Margaret E. Shaffer DBV 1954 Pg. 320 Tax Parcel# 460-011-00-00-0018	PR12
N/F Clyde Shaffer Jr. Inst # 200131918 Tax Parcel# 460-011-00-00-0018-01	PR12
N/F Thomas B. Gaffney & Joy A. Gaffney DBV 2584 Pg. 587 Tax Parcel# 460-011-00-00-0021-10	PR13 PR14
N/F Thomas B. Gaffney & Joy A. Gaffney DBV 2584 Pg. 587 Tax Parcel# 460-011-00-00-0021-10	PR15 PR16
N/F Thomas P. Bellhy & Jan U. Bellhy DBV 2415 Pg. 221 Tax Parcel# 460-011-00-00-0021-13	PR14 PR15 PR16
N/F Timothy G. Garry & Ann M. Garry Inst # 200434257 Tax Parcel# 460-011-00-00-0022	PR15 PR16
N/F Thomas M. & Marjorie Wasik DBV 1936 Pg. 196 Tax Parcel# 460-0013-00-00-0032-03	PR16
N/F Jeffery W. & Debra C. Zafchak DBV 2103 Pg. 414 Tax Parcel# 460-0013-00-00-0032-02	PR16
N/F Larry C. & Rebecca Chome Inst # 199976380 Tax Parcel# 460-0013-00-00-0032-01	PR16
N/F Joseph M. Blickenderfer Inst # 200308682 Tax Parcel # 460-0013-00-00-0032-04	PR17
N/F Domanic & Anne Pandolfo Inst # 200833129 Tax Parcel# 460-0013-00-00-0032-05	PR17
N/F Robert A. & Michelle E. Miles DBV 2219 Pg. 362 Tax Parcel# 460-0013-00-00-0032-06	PR17
N/F David R. & Lisa W. Karn Inst # 200218594 Tax Parcel# 460-0013-00-00-0032-24	PR17
N/F Brian & Jonnie D. Kelly DBV 2560 Pg. 68 Tax Parcel# 460-0013-00-00-0032-25	PR18 PR19
N/F Richard J. & Shirley M. Kail DBV 2396 Pg. 251 Tax Parcel# 460-0013-00-00-0032-19	PR19
N/F Barbara L. Dalesandro Inst # 201432781 Tax Parcel# 460-0013-00-00-0032-22	PR19
N/F Barbara L. Dalesandro Inst # 201424400 Tax Parcel# 460-0013-00-00-0032-18	PR19 PR20 PR22
N/F Robert W. & Lorraine J. Koffler Inst # 201317348 Tax Parcel# 460-0013-00-00-0032-26	PR21
N/F John F. & Mary Elizabeth Heslin DBV 2721 Pg. 65 Tax Parcel# 460-0013-00-00-0032-21	PR21
N/F Charles M. Giordana Inst # 200805462 Tax Parcel# 460-0013-00-00-0032-17	PR21
N/F James G. & Noreen M. Witzberger DBV 2429 Pg. 460 Tax Parcel# 460-0013-00-00-0032-23	PR22
N/F Kenneth G. Waldo Inst # 200727040 Tax Parcel# 460-0013-00-00-0032-20	PR23 PR24
N/F David M. Moorehead Inst # 201424048 Tax Parcel# 460-0013-00-00-0032-13	PR26 PR27
N/F Justin J. & Erin E. Conners Inst # 201232240 Tax Parcel# 460-0013-00-00-0032-15	PR26 PR27
N/F James W. & Patti M. Kelley DBV 2395 Pg. 542 Tax Parcel# 460-0013-00-00-0032-10	PR26 PR27 PR28
N/F James W. & Patti M. Kelley DBV 2689 Pg. 242 Tax Parcel# 460-0013-00-00-0030-00	PR27
N/F Gary E. & Therese M. Schmidt DBV 3301 Pg. 446 Tax Parcel# 460-0013-00-00-0030-01	PR27
N/F Benjamin L. & Mary L. D'Angelo DBV 1058 Pg. 670 Tax Parcel# 460-0013-00-00-0031-01	PR27
N/F Benjamin L. & Mary L. D'Angelo DBV 2290 Pg. 342 Tax Parcel# 460-0013-00-00-0031-04	PR27
N/F Sarah S. & Louis L. McQuillan Inst # 201001068 Tax Parcel# 460-0013-00-00-0031-05	PR27
N/F David M. Moorehead Inst # 201424048 Tax Parcel# 460-0013-00-00-0032-13	PR28
N/F Brian C. & Susan T. O'Brien Inst # 200514111 Tax Parcel# 460-0013-00-00-0032-09	PR28
N/F Justin J. & Erin E. Conners Inst # 201232240 Tax Parcel# 460-0013-00-00-0032-15	PR28

ITEMS IDENTIFIED WITH UPPER CASE TEXT ARE PROPOSED.
Items Identified with Mixed Case Text are Existing.

NOTE:
IDENTIFIES PROPERTY OWNER, NAME, AND WASHINGTON COUNTY COURTHOUSE RECORD.
INDEX MAP IDENTIFIES PROPERTY LOCATION ON SANITARY SEWER CONTRACT DRAWINGS.

Date	Revisions	Date	Revisions

5173 Campbells Run Road
Pittsburgh, PA 15205
Phone: 412.490.4000
Fax: 412.494.0426
info@klhengineers.com

KLH ENGINEERS, INC

MOUNT PLEASANT TOWNSHIP MUNICPAL AUTHORITY
WASHINGTON COUNTY, PENNSYLVANIA
CONTRACT NUMBER 2016-04
PLEASANT ROAD AREA COLLECTOR SEWERS
INDEX MAP

PRELIMINARY

Scale:	As Shown
Date:	OCTOBER 2015
Drawn By:	CRL
Checked By:	HOF
Approved By:	SHG

Order No. **495-07**

Drawing No. **PR 0.1**

Sheet No. **XX of XX**